



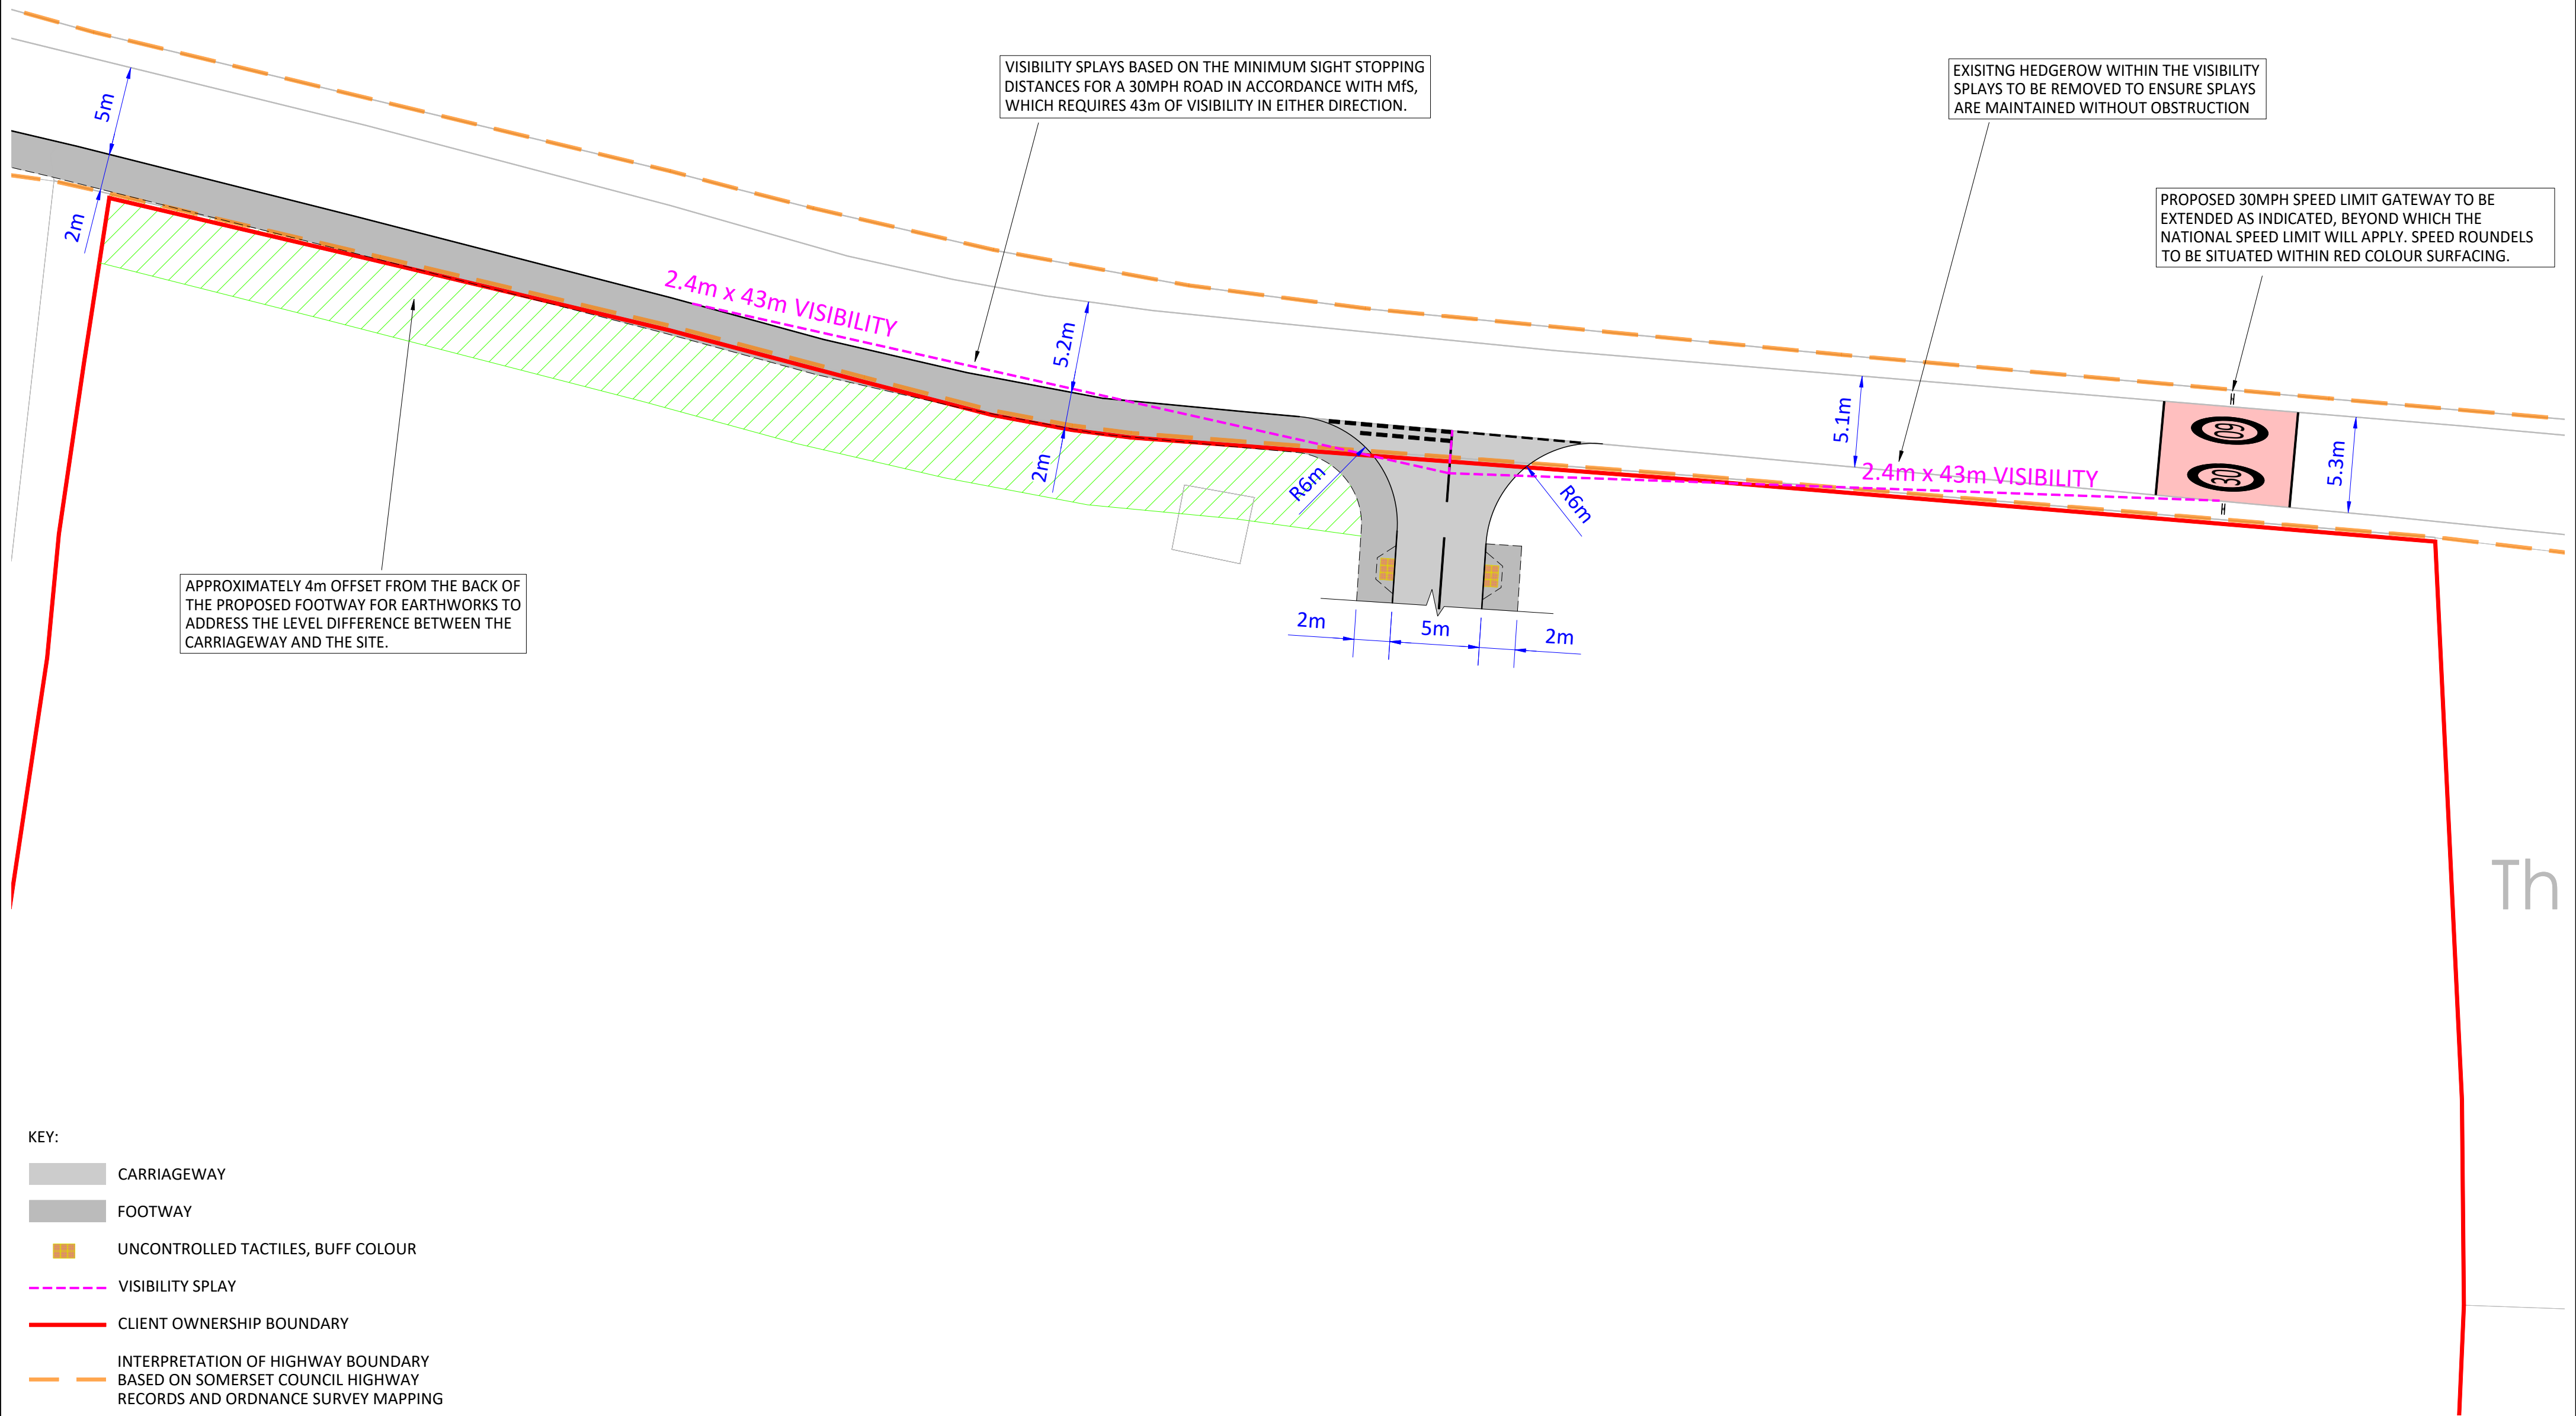

KEY:

- CARRIAGEWAY
- FOOTWAY
- UNCONTROLLED TACTILES, BUFF COLOUR
- VISIBILITY SPLAY
- CLIENT OWNERSHIP BOUNDARY
- INTERPRETATION OF HIGHWAY BOUNDARY BASED ON SOMERSET COUNCIL HIGHWAY RECORDS AND ORDNANCE SURVEY MAPPING

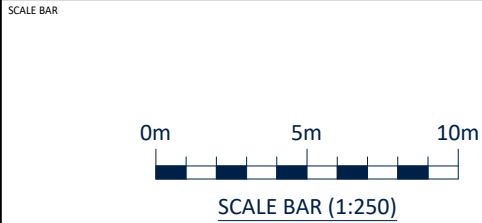

- NOTES
- This drawing has been prepared for planning application purposes only and is preliminary in nature. It is not suitable for construction purposes.
 - The content of this drawing is subject to detailed design considerations such as, but not limited to, ground conditions, utilities and statutory undertakers' apparatus, drainage, levels, signage, lighting, etc.
 - Where information has been obtained from third party sources (including highway authority records and utility plans), such information has been relied upon to the best of our knowledge as available at the time of preparation. No responsibility is accepted for inaccuracies or omissions within third party data.
 - The extent of adopted highway shown (where indicated) has been based on third party information and is not a legal boundary. Verification with the relevant highway authority is recommended.
 - This drawing is based on Ordnance Survey mapping: Ordnance Survey © Crown Copyright 2020. All rights reserved. Licence number 100024351.
 - This drawing has been prepared to scale based on the best information available at the time of preparation. While reasonable care has been taken in its production, the drawing should be used for illustrative and planning assessment purposes only and should not be relied upon for construction. Dimensions, levels and extents should be verified by site survey and through subsequent detailed design prior to any technical agreement, method design, or construction.
 - All dimensions and levels are to be confirmed on site prior to any detailed design or construction works.
 - This drawing has been prepared solely for the benefit of the Client in support of a planning application. No third party may rely upon this drawing without the prior written consent of Apex Transport Planning, and no responsibility or liability is accepted to any third party.
 - This drawing does not constitute technical approval and is not suitable for use in support of any Section 26, Section 27S, or other highway agreement without further design development and formal approval.

REVISIONS

Rev	Date	Description	By	App
P02	16/09/26	Second Issue	JD	EK
P01	18/08/26	First Issue	SHD	EK



CLIENT
MIKE LOCK CONSTRUCTION

PROJECT
FOLDHILL LANE, MARTOCK

TITLE
PROPOSED SITE ACCESS AND VISIBILITY SPLAY PLAN - FOLDHILL LANE

PROJECT NO.	SCALE @ A2	STATUS
C26-056	1:250 (AS STATED)	S2
DRAWING NO. C26056-ATP-DR-TP-004		