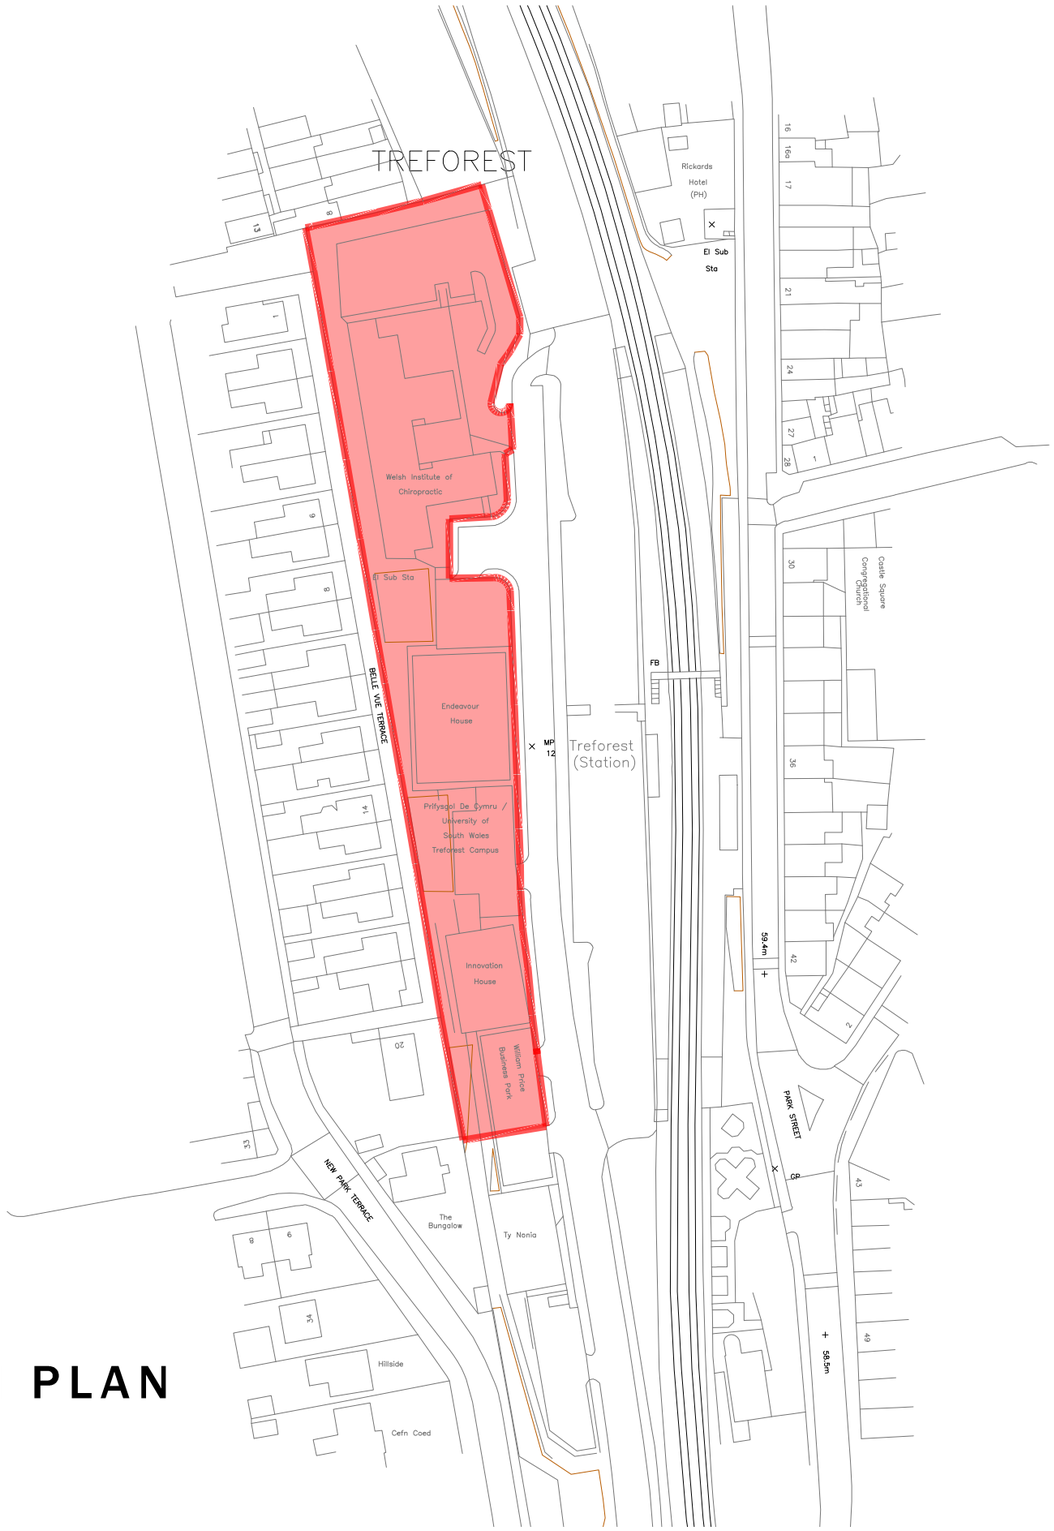

SITE LOCATION PLAN
Scale 1:1250

0 12.5 25 37.5 50 62.5 m

SCALE 1:1250

NORTH

Do not scale from this drawing.
The users of this drawing shall check all dimensions on site & report all errors and omissions to LeTrucco Design.

This drawing is copyright. It must not be copied, used or disclosed to third parties without prior permission of LeTrucco Design.

Revisions

Scale	Revision
1:1250 @ A3	
Date	**Checked**
May 26	kml

Drawing No LT2606.00.01

Drawing Title Site location plan

Drawing Purpose PLANNING

Client Trivallis HA

Job Title The Sidings Treforest

In Assocaiation with
Trivallis

LeTruccodesign
ARCHITECTURE
Suite 7, 35 Stow Park Circle
Newport, NP20 4HF
Tel: 07710390800 / 07710390801
info@letruccodesign.co.uk
www.letruccodesign.co.uk