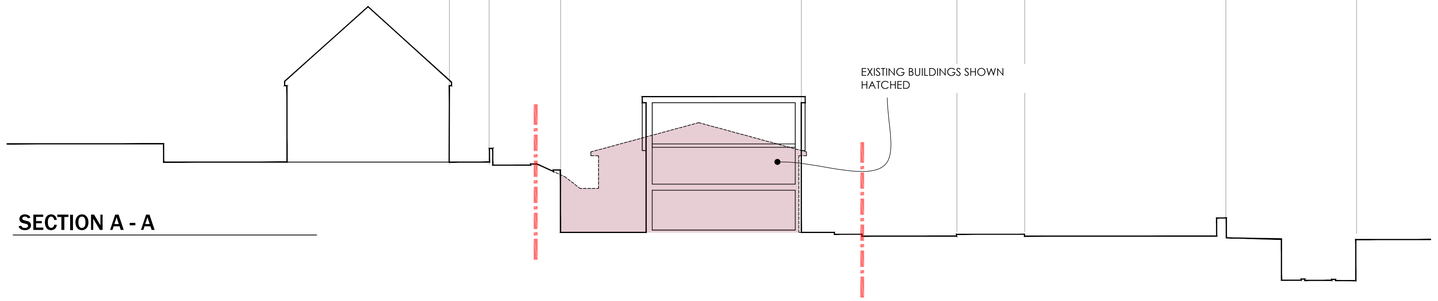

SECTION A - A

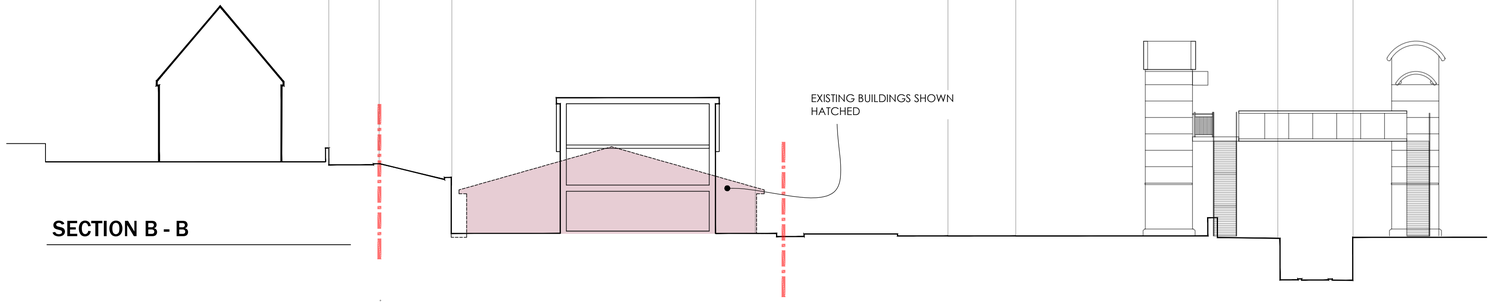

SECTION B - B

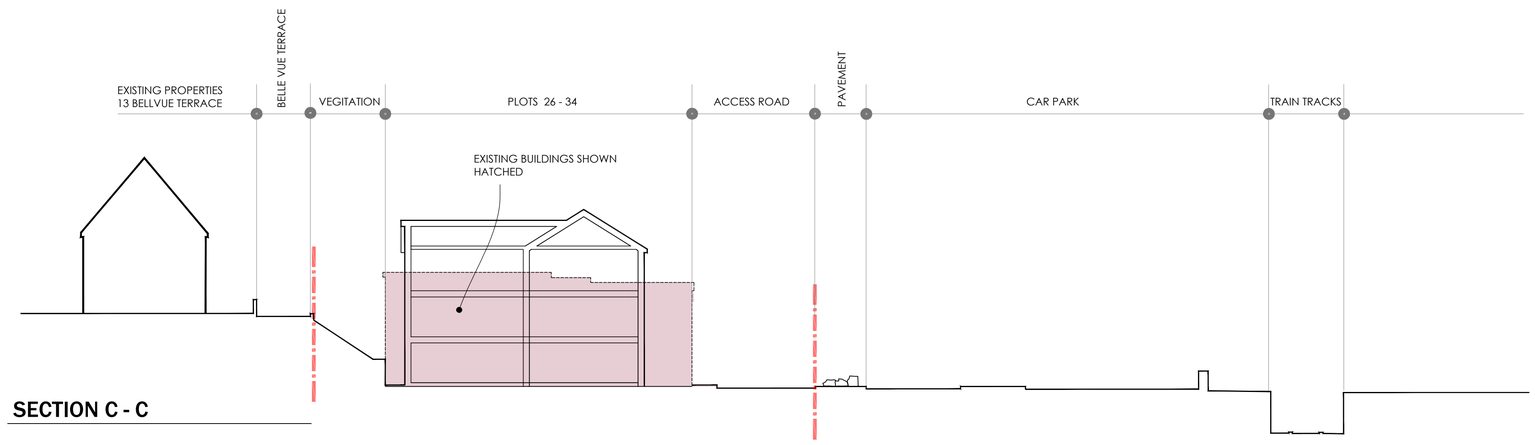

SECTION C - C

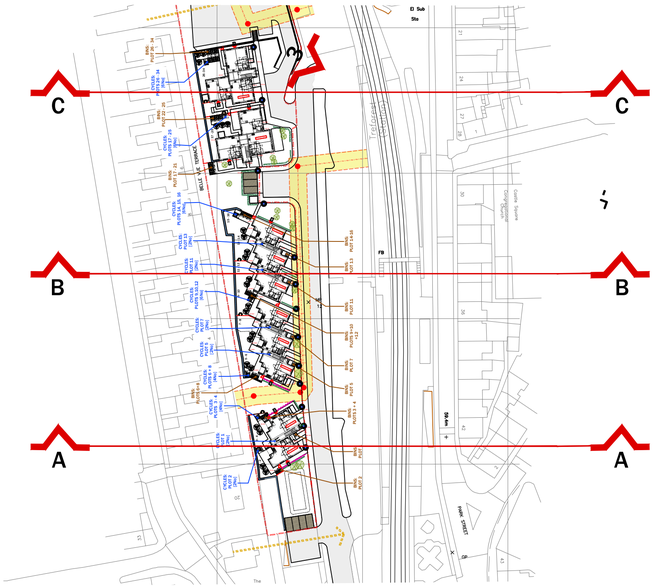

KEY PLAN
NTS

SITE SECTIONS
1:125

0 1.25 2.5 3.75 5.0 6.25 m
SCALE 1:125

Do not scale from this drawing.
The contractor is to check all dimensions & report all errors and omissions to LeTrucco Design.

This drawing is copyright. It must not be copied, used or disclosed to third parties without prior permission of LeTrucco Design.

Revisions

Revision	Checked
	KML

Scale	Date
1:125@A1	Sept 26

Drawing No	Drawing Title
LT2606.04.02	Proposed Site Sections

Client	Job Title
Trivallis HA	The Sindings, Treforrest

Drawing Purpose
PLANNING / WAG

In Associaiation with
Trivallis

LeTruccodesign
ARCHITECTURE
Suite 7, 35 Stow Park Circle
Newport, NP20 4HF
Tel: 07710390800 / 07710390801
info@letruccodesign.co.uk
www.letruccodesign.co.uk