A1 DRAWING SHEET

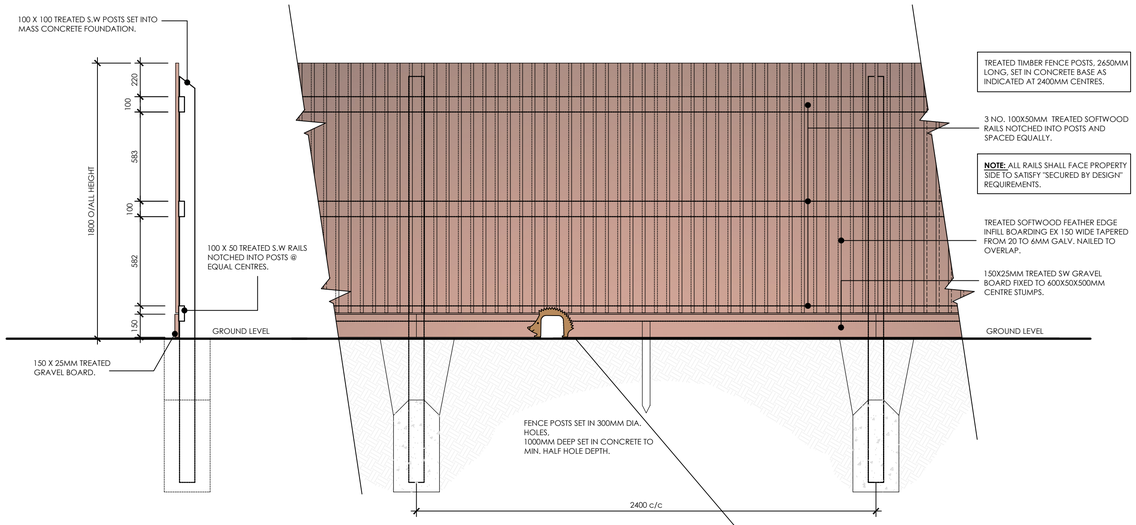

TYPE A: CLOSE BOARDED TIMBER FENCE _ 1800MM HIGH

PLAN KEY REFERENCE

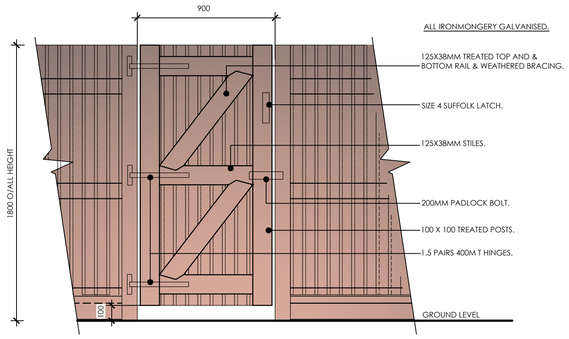

INSIDE ELEVATION

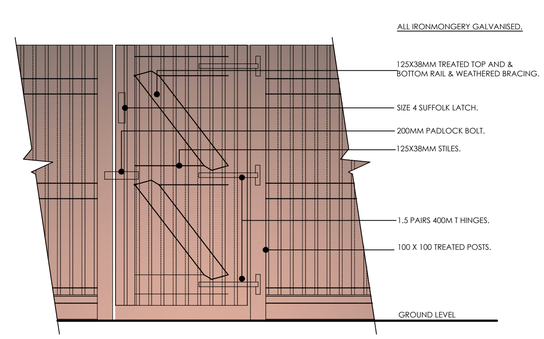

OUTSIDE ELEVATION

SINGLE GATE IN CLOSE BOARDED TIMBER FENCE

PLAN KEY REFERENCE

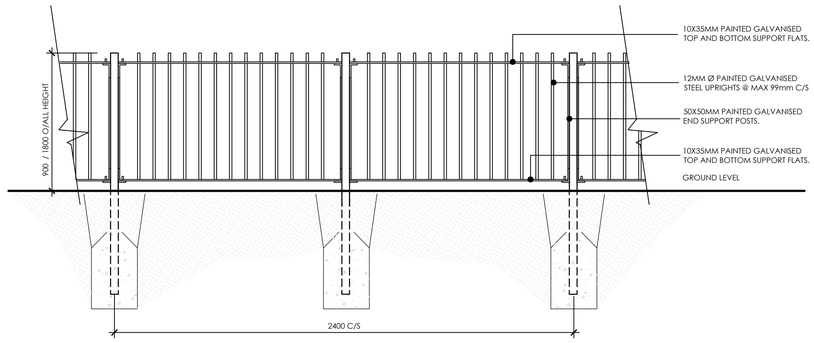

TYPES C : 900mm HIGH RAILINGS [Colour Black]

PLAN KEY REFERENCE

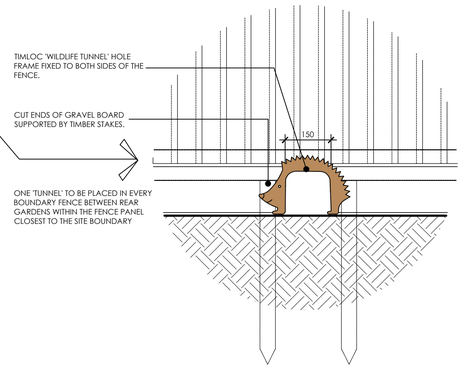

'WILDLIFE TUNNEL' 1:10

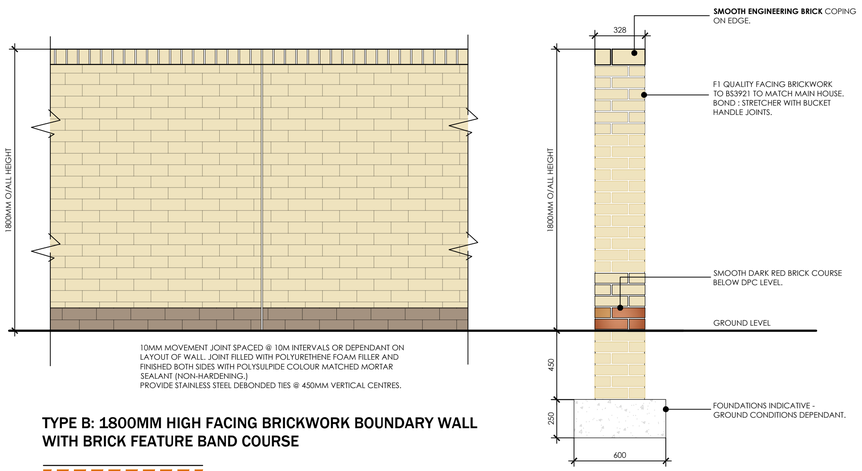

TYPE B: 1800MM HIGH FACING BRICKWORK BOUNDARY WALL WITH BRICK FEATURE BAND COURSE

PLAN KEY REFERENCE

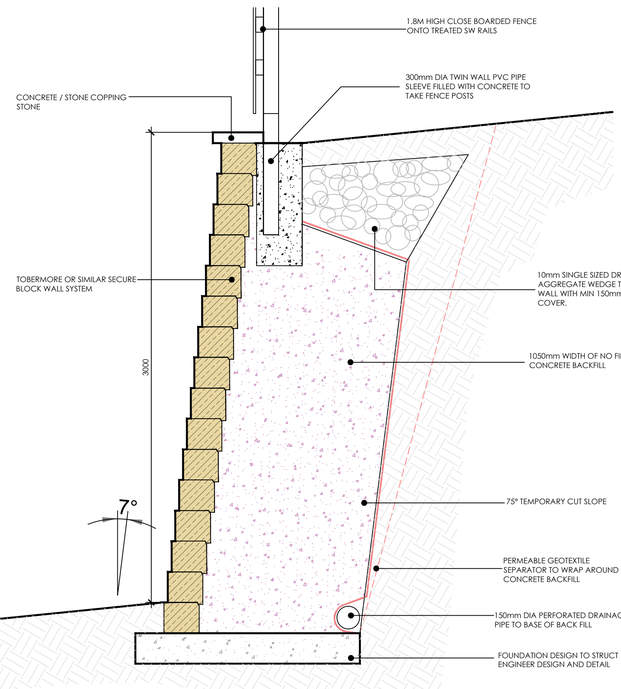

TYPE D: 1800mm HIGH CLOSE BOARDED FENCE OVER INTERLOCKING STONE RETAINING WALL

PLAN KEY REFERENCE

BOUNDARY TREATMENTS

Scale: 1:20

0 200 400 600 800 1000 mm

SCALE 1:20

Do not scale from this drawing.
The users of this drawing shall check all dimensions & report all errors and omissions to LeTrucco Design.

This drawing is copyright. It must not be copied, used or disclosed to third parties without our prior permission of LeTrucco Design.

Revisions

Revision	
Scale	1:20 @ A1
Date	Sept 26
Checked	kml
Drawing No	LT2606.04.04
Drawing Title	Boundary Details [1 of 2]
Client	Trivallis HA
Job Title	The Sidings, Treforest

Drawing Purpose
PLANNING / WAG

In Assocaiation with Trivallis

LeTruccodesign
ARCHITECTURE
Suite 7, 35 Stow Park Circle
Newport, NP20 4HF
Tel: 07710390800 / 07710390801
info@letruccodesign.co.uk
www.letruccodesign.co.uk