


SECTION A-A 1:20

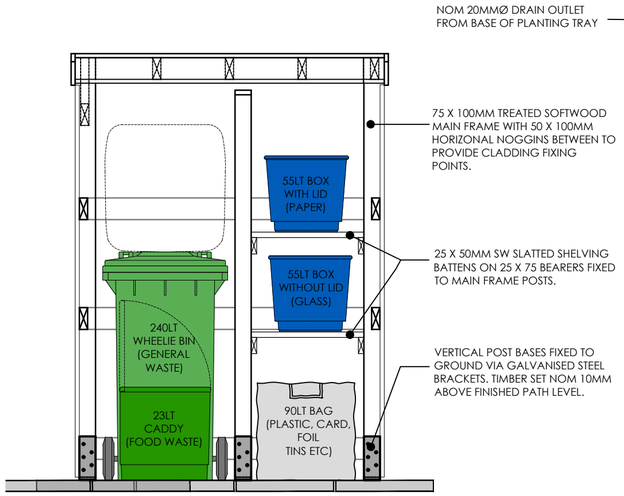


SIDE ELEVATION 1:20




SECTION B-B 1:20

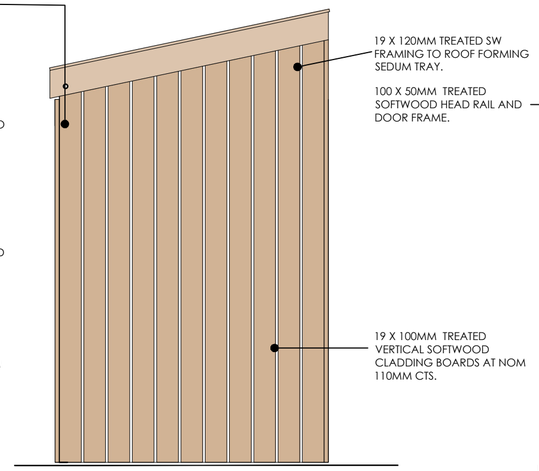


SECTION C-C 1:20

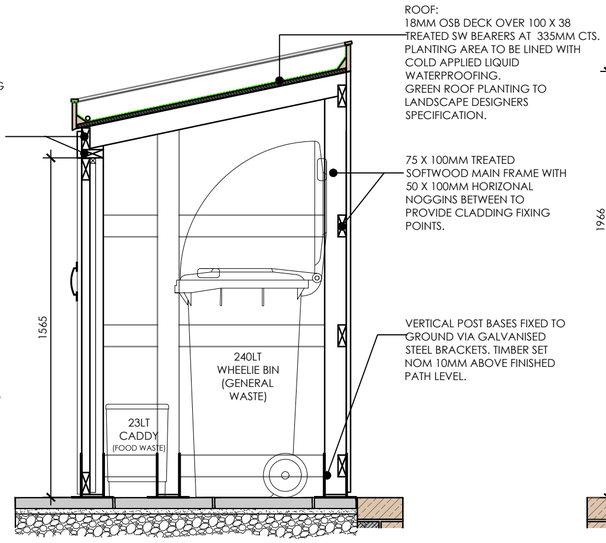


PLAN 1:20

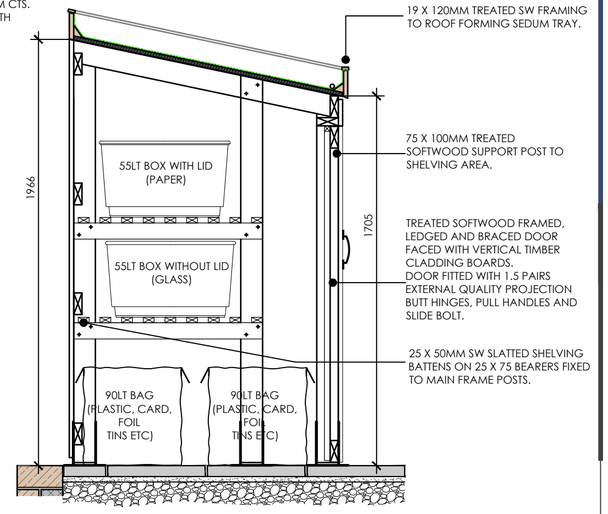


FRONT ELEVATION 1:20

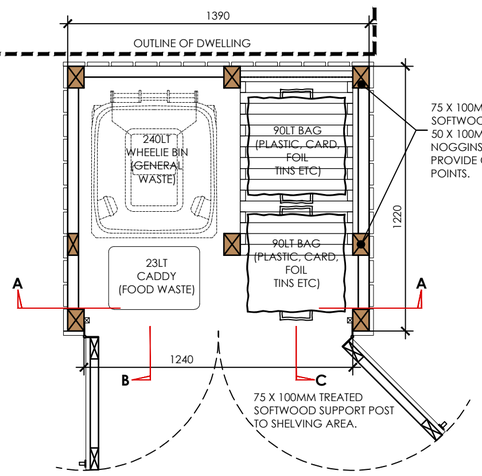


PRODUCT IMAGE

# BIN STORE DETAILS

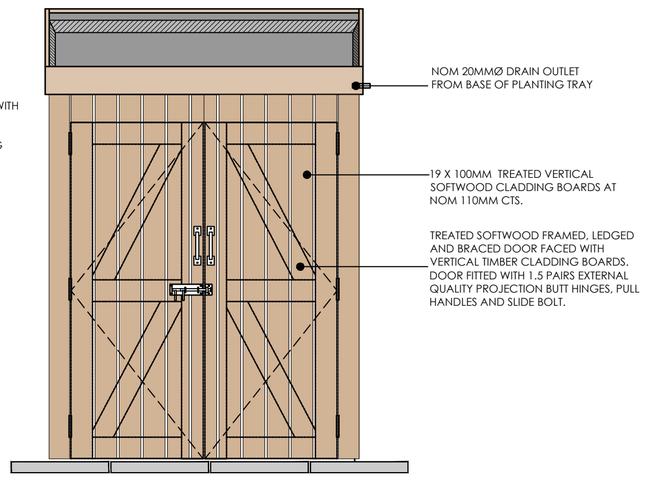Scale 1:20

0 200 400 600 800 1000 mm

SCALE 1:20

**Do not scale from this drawing.**
The users of this drawing shall check all dimensions & report all errors and omissions to LeTrucco Design.

This drawing is copyright. It must not be copied, used or disclosed to third parties without prior permission of LeTrucco Design.

Revisions

| Revision | Checked |
|---|---|
| | KML |

| Scale | Date |
|---|---|
| 1:20@A2 | Sept 26 |

| Drawing No | Drawing Title |
|---|---|
| LT2606.04.05 | Bin store details |

| Client | Job Title |
|---|---|
| Trivallis HA | The Sisings, Treforest |

Drawing Purpose
PLANNING / WAG

In Associaition with
Trivallis

LeTruccodesign
ARCHITECTURE
Suite 7, 35 Stow Park Circle
Newport, NP20 4HF
Tel: 07710390800 / 07710390801
info@letruccodesign.co.uk
www.letruccodesign.co.uk