A1 DRAWING SHEET



FRONT ELEVATION - Plots 5 - 16

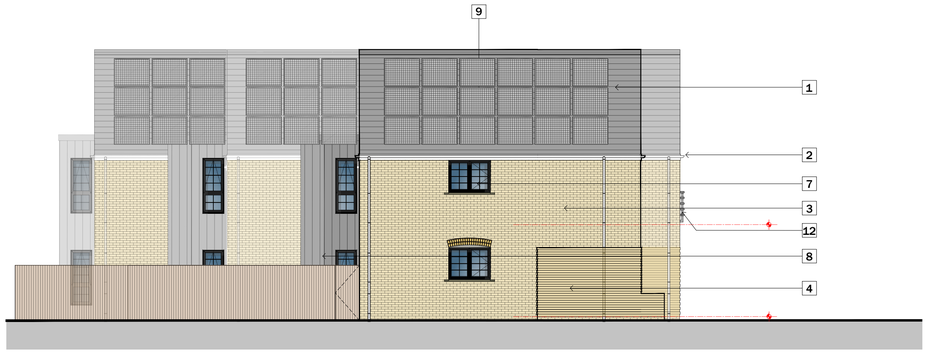

SIDE ELEVATION - Plots 5 - 16



REAR ELEVATION - Plots 5 - 16



SIDE ELEVATION - Plots 5 - 16



ELEVATION KEY

1	RECON DARK GREY SLATE ROOF TILES.
2	DARK GREY UPVC FASCIAS, SOFFITES AND BARGEBOARDS, WITH BLACK RAINWATER GOODS.
3	BUFF CLAY FACING BRICKWORK
4	BUFF FACING BRICKWORK IN ALTERNATIVE PROTRUDING COURSES - 15mm
5	BUFF VOUSSOIRS WINDOW HEAD DETAILS
6	GRP PORCH CANOPY OVER
7	DARK GREY UPVC DOUBLE GLAZED WINDOW UNITS WITH BRICK COURSE CREASING CILLS.
8	DARK GREY VERTICAL CLADDING
9	PHOTO-VOLTAIC PANELS - QUANTITY AND EXACT LOCATION TO BE DETERMINED BY SPECIALIST.
10	BLACK RAILINGS TO FIRST FLOOR WINDOWS.
11	CAST CONCRETE BENCHES OUTSIDE GROUND FLOOR FLATS.
12	GLAZED BALUSTRADE SYSTEM.

Do not scale from this drawing.
This drawing is to be read in conjunction with all dimensions & report all errors and omissions to LeTrucco Design.

This drawing is copyright. It must not be copied, used or disclosed to third parties without prior permission of LeTrucco Design.

ELEVATIONS 1:100

PLOTS 5 - 16

0 1000 2000 3000 4000 5000 mm

SCALE 1:100

Revisions

Revision	Checked
Scale 1:100 @ A1	Date Sept 26
Drawing No LT2606.04.101	Drawing Title Elevations - PLOTS 5 - 16
Client Trivallis HA	Job Title The Sidings Treforest

In Association with Trivallis

Drawing Purpose
PLANNING / WAG

LeTruccodesign
ARCHITECTURE
Suite 7, 35 Stow Park Circle
Newport, NP20 4HF
Tel: 07710390800 / 07710390801
info@letruccodesign.co.uk
www.letruccodesign.co.uk