A1 DRAWING SHEET



FRONT ELEVATION - Plots 17 - 25



REAR ELEVATION - Plots 17 - 25

ELEVATION KEY

1	RECON DARK GREY SLATE ROOF TILES.
2	DARK GREY UPVC FASCIAS, SOFFITES AND BARGEBOARDS, WITH BLACK RAINWATER GOODS.
3	BUFF CLAY FACING BRICKWORK
4	BUFF FACING BRICKWORK IN ALTERNATIVE PROTRUDING COURSES - 15mm
5	BUFF VOUSSOIRS WINDOW HEAD DETAILS
6	GRP PORCH CANOPY OVER
7	DARK GREY UPVC DOUBLE GLAZED WINDOW UNITS WITH BRICK COURSE CREASING CILLS.
8	DARK GREY VERTICAL CLADDING
9	PHOTO-VOLTAIC PANELS - QUANTITY AND EXACT LOCATION TO BE DETERMINED BY SPECIALIST.
10	BLACK RAILINGS TO FIRST FLOOR WINDOWS.
11	CAST CONCRETE BENCHES OUTSIDE GROUND FLOOR FLATS.
12	GLAZED BALUSTRADE SYSTEM.
13	DARK GREY FACING BRICKWORK.

Do not scale from this drawing.
The contractor must check all dimensions & report all errors and omissions to LeTrucco Design.

This drawing is copyright. It must not be copied, used or disclosed to third parties without prior permission of LeTrucco Design.



SIDE ELEVATION - Plots 17 - 25



SIDE ELEVATION - Plots 17 - 25

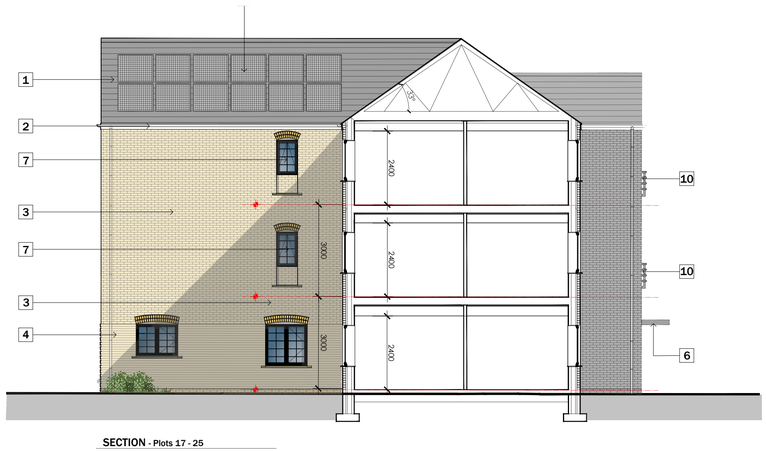

SECTION - Plots 17 - 25



ISOMETRIC VIEW

ELEVATIONS 1:100

PLOTS 17 - 25

0 1000 2000 3000 4000 5000 mm

SCALE 1:100

In Assocaiation with

Trivallis

Revisions

Revision	Checked
	kml

Scale	Date
1:100 @ A1	Sept 26

Drawing No	Drawing Title
LT2606.04.104	Elevations - PLOTS 17 - 25

Drawing Purpose
PLANNING / WAG

Client	Job Title
Trivallis HA	The Sidings Treforest

LeTruccodesign
ARCHITECTURE
Suite 7, 35 Stow Park Circle
Newport, NP20 4HF
Tel: 07710390800 / 07710390801
info@letruccodesign.co.uk
www.letruccodesign.co.uk