A1 DRAWING SHEET

ELEVATION KEY

1	RECON DARK GREY SLATE ROOF TILES.
2	DARK GREY UPVC FASCIAS, SOFFITES AND BARGEBOARDS, WITH BLACK RAINWATER GOODS.
3	BUFF CLAY FACING BRICKWORK
4	BUFF FACING BRICKWORK IN ALTERNATIVE PROTRUDING COURSES - 15mm
5	BUFF VOUSSOIRS WINDOW HEAD DETAILS
6	GRP PORCH CANOPY OVER
7	DARK GREY UPVC DOUBLE GLAZED WINDOW UNITS WITH BRICK COURSE CREASING CILLS.
8	DARK GREY VERTICAL CLADDING
9	PHOTO-VOLTAIC PANELS - QUANTITY AND EXACT LOCATION TO BE DETERMINED BY SPECIALIST.
10	BLACK RAILINGS TO FIRST FLOOR WINDOWS.
11	CAST CONCRETE BENCHES OUTSIDE GROUND FLOOR FLATS.
12	GLAZED BALUSTRADE SYSTEM.
13	DARK GREY FACING BRICKWORK.

Do not scale from this drawing.
The user of these drawings is to check all dimensions & report all errors and omissions to LeTrucco Design.

This drawing is copyright. It must not be copied, used or disclosed to third parties without prior permission of LeTrucco Design.



FRONT ELEVATION - Plots 26 - 34



REAR ELEVATION - Plots 26 - 34



SIDE ELEVATION - Plots 26 - 34



SIDE ELEVATION - Plots 26 - 34

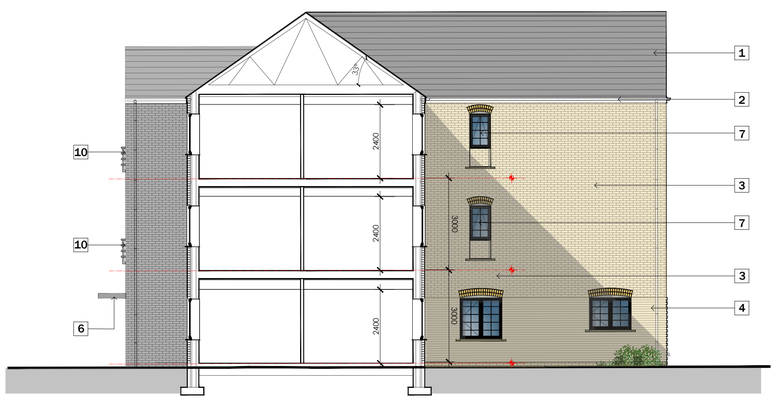

SECTION - Plots 26 - 34



ISOMETRIC VIEW

ELEVATIONS 1:100

PLOTS 26 - 34

0 1000 2000 3000 4000 5000 mm

SCALE 1:100

Revisions

Revision	**Checked**
	kml
Scale	**Date**
1:100 @ A1	Sept 26
Drawing No	**Drawing Title**
LT2606.04.106	Elevations - PLOTS 26 - 34
Client	**Job Title**
Trivallis HA	The Sidings Treforest

Drawing Purpose
PLANNING / WAG

In Assocaiation with
Trivallis

LeTruccodesign
ARCHITECTURE
Suite 7, 35 Stow Park Circle
Newport, NP20 4HF
Tel: 07710390800 / 07710390801
info@letruccodesign.co.uk
www.letruccodesign.co.uk