



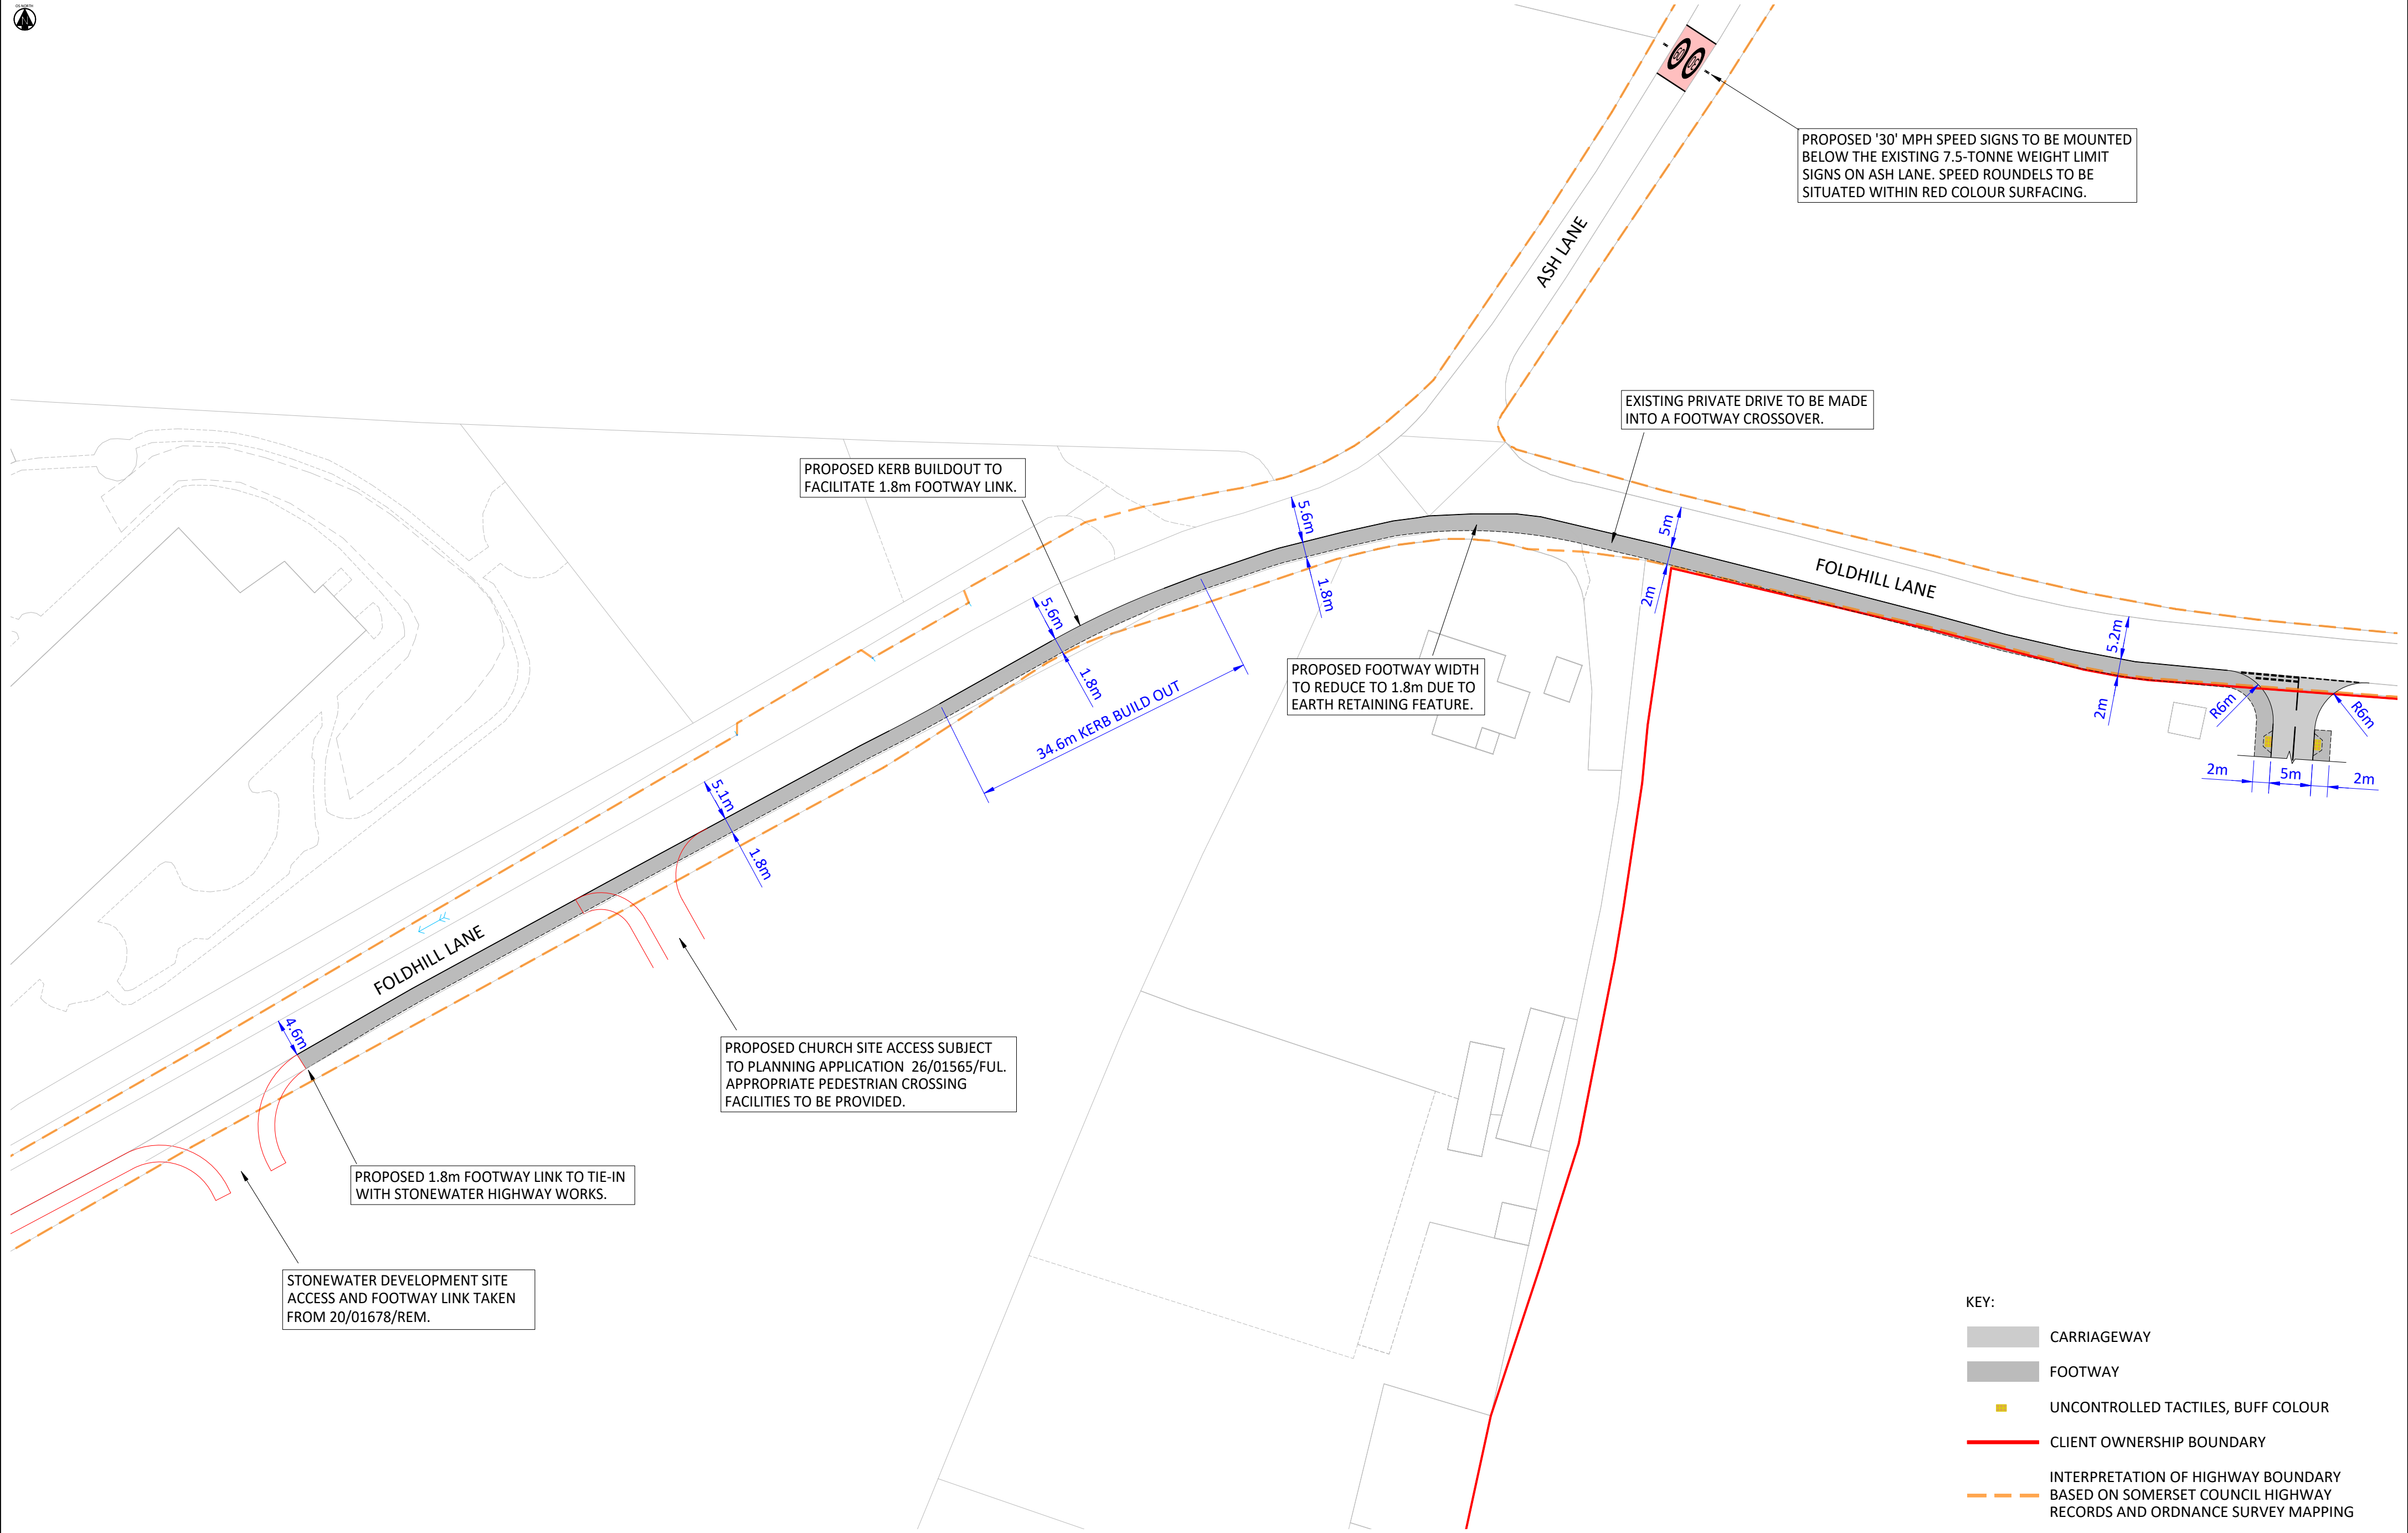

- KEY:
- CARRIAGEWAY
  - FOOTWAY
  - UNCONTROLLED TACTILES, BUFF COLOUR
  - CLIENT OWNERSHIP BOUNDARY
  - INTERPRETATION OF HIGHWAY BOUNDARY BASED ON SOMERSET COUNCIL HIGHWAY RECORDS AND ORDNANCE SURVEY MAPPING

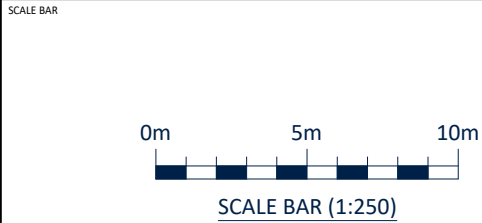

NOTES

1. This drawing has been prepared for planning application purposes only and is preliminary in nature. It is not suitable for construction purposes.

2. The content of this drawing is subject to detailed design considerations such as, but not limited to, ground conditions, utilities and statutory undertakers' apparatus, drainage, levels, signage, timing, etc.

3. Where information has been obtained from third party sources (including highway authority records and utility data), such information has been relied upon to good faith as available at the time of preparation. No responsibility is accepted for inaccuracies or omissions within third party data.

4. The extent of adopted highway shown (where indicated) has been based on third-party information and is not an official boundary. No responsibility is accepted for inaccuracies or omissions within third party data.

5. This drawing is based on Ordnance Survey mapping: Ordnance Survey © Crown Copyright 2020. All rights reserved. Licence number: 100024352.

6. This drawing has been prepared to scale based on the best information available at the time of preparation. While reasonable care has been taken in its production, the drawing should be used for illustrative and planning assessment purposes only and should not be relied upon for construction. Dimensions, levels and extents should be verified by site survey and through subsequent detailed design prior to any formal agreement, method statement or construction.

7. All dimensions and levels are to be confirmed on site prior to any detailed design or construction works.

8. This drawing has been prepared solely for the benefit of the Client in support of a planning application. No third party may rely upon this drawing without the prior written consent of Apex Transport Planning, and no responsibility or liability is accepted to any third party.

9. This drawing does not constitute technical approval and is not suitable for use in support of any Section 26, Section 275, or other highway agreement without further design development and formal approval.

REVISIONS

| Rev | Date     | Description | By | App |
|-----|----------|-------------|----|-----|
| P01 | 16/09/26 | First Issue | JD | EK  |

**APEX**  
TRANSPORT PLANNING

FITZALAN PLACE  
CARDIFF  
CF24 0TL  
t: 02920 619 363  
e: cardiff@apexp.co.uk

PITHAY COURT  
BRISTOL  
BS3 3BN  
t: 0117 427 0614  
e: bristol@apexp.co.uk

CLIENT  
MIKE LOCK CONSTRUCTION

PROJECT  
FOLDHILL LANE, MARTOCK

TITLE  
PROPOSED FOOTWAY LINK - FOLDHILL LANE

PROJECT NO.  
C26-056

SCALE @ A2  
1:250 (AS STATED)

STATUS DESCRIPTION  
INFORMATION

STATUS  
S2

DRAWING NO.  
C26056-ATP-DR-TP-006