Treescene ARBORICULTURAL CONSULTANTS

Site Name:
The Sidings, Treforest

Tree Constraints Plan

Scale 1:600 @A3
05/2026

10m

N

Tree Category
Root Protection Area
Tree Number
Canopy Spread

T44

Category A Trees
Category B Trees
Category C Trees
Category U Trees

SBY:ZENITH LAND SURVEYS LTD\AIN MITCHELL - ZENITH LAND SURVEYS\SURVEYS\2221\22210
st: Pontyprid
v10.02.03
4.14 13:16
metres

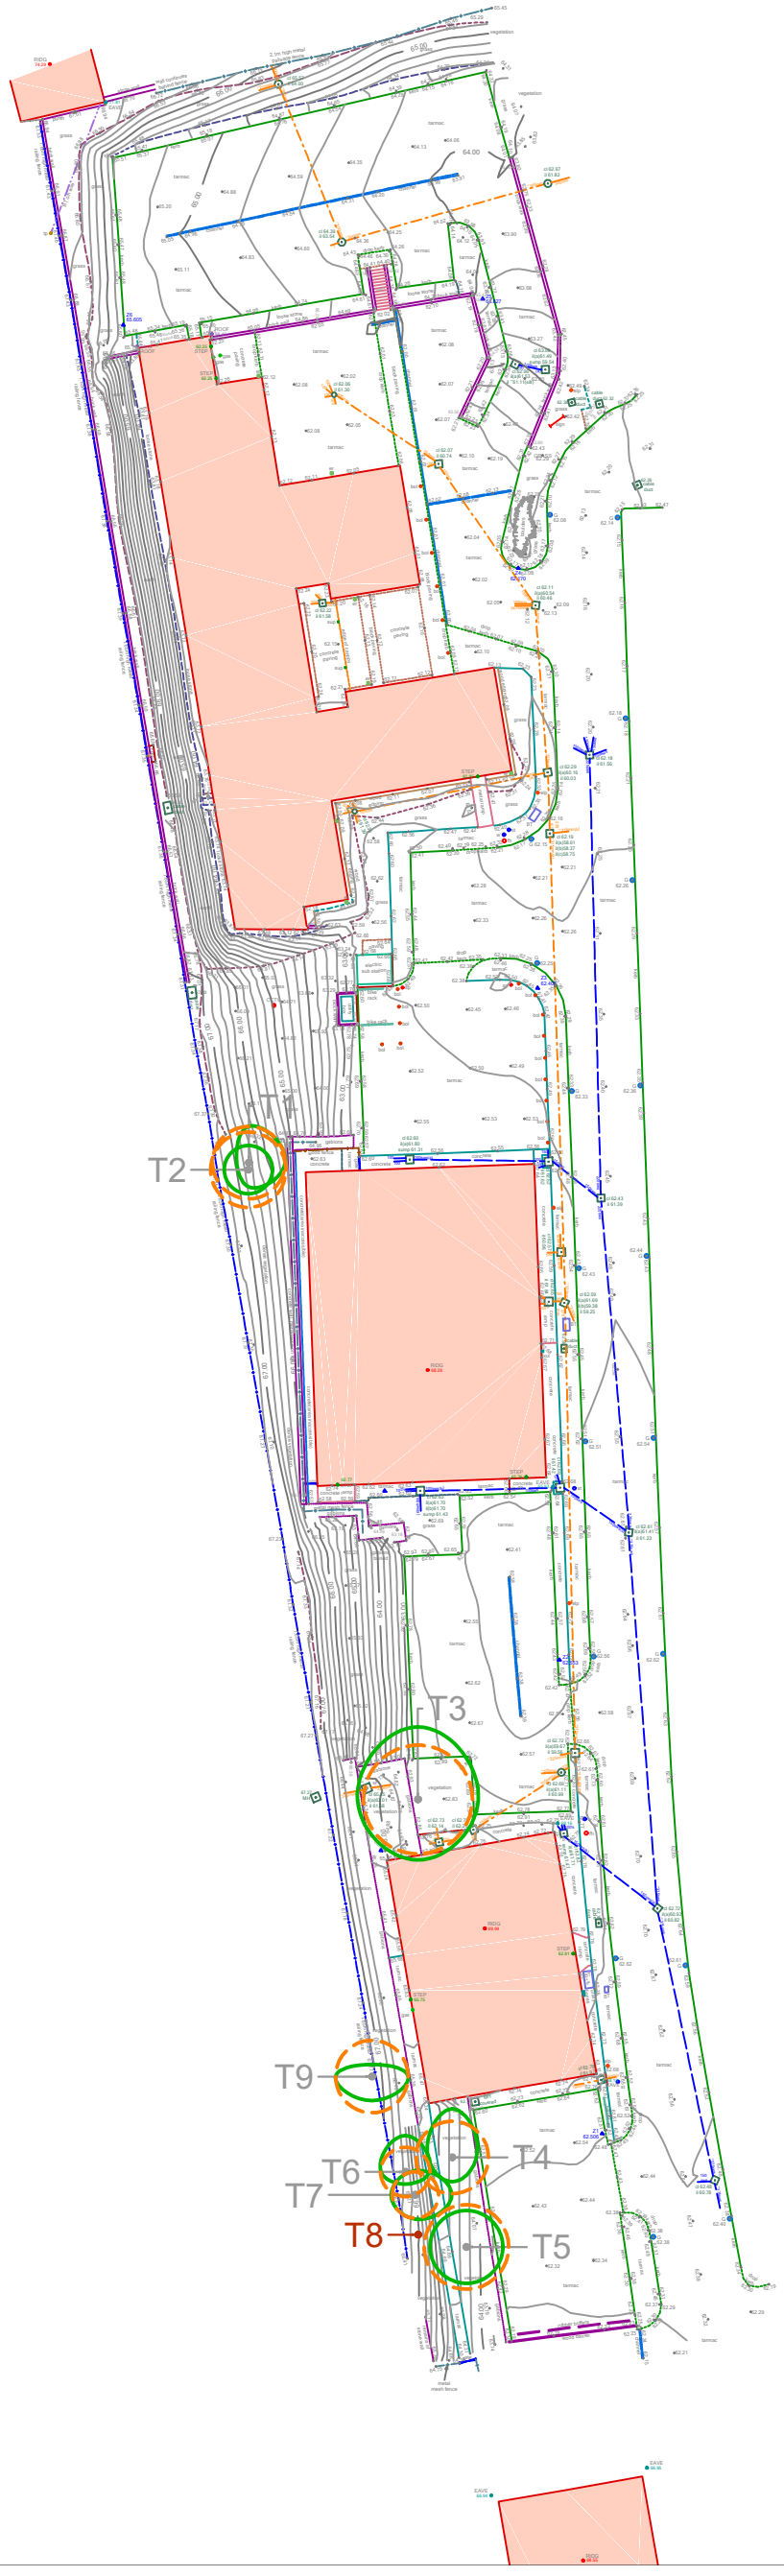

Treescene ARBORICULTURAL CONSULTANTS

Site Name:
The Sidings, Treforest

Tree Constraints Plan

Scale 1:300 @A3
05/2026

5m

N

Tree Category
Root Protection Area
Tree Number
Canopy Spread

Category A Trees
Category B Trees
Category C Trees
Category U Trees

